SHEET 1 OF 2 (SURVEY SKETCH) ---------- SURVEY NOT COMPLETE WITHOUT ALL SHEETS

MAP OF BOUNDARY SURVEY PREPARED FOR BUILD R.E.I., LLC

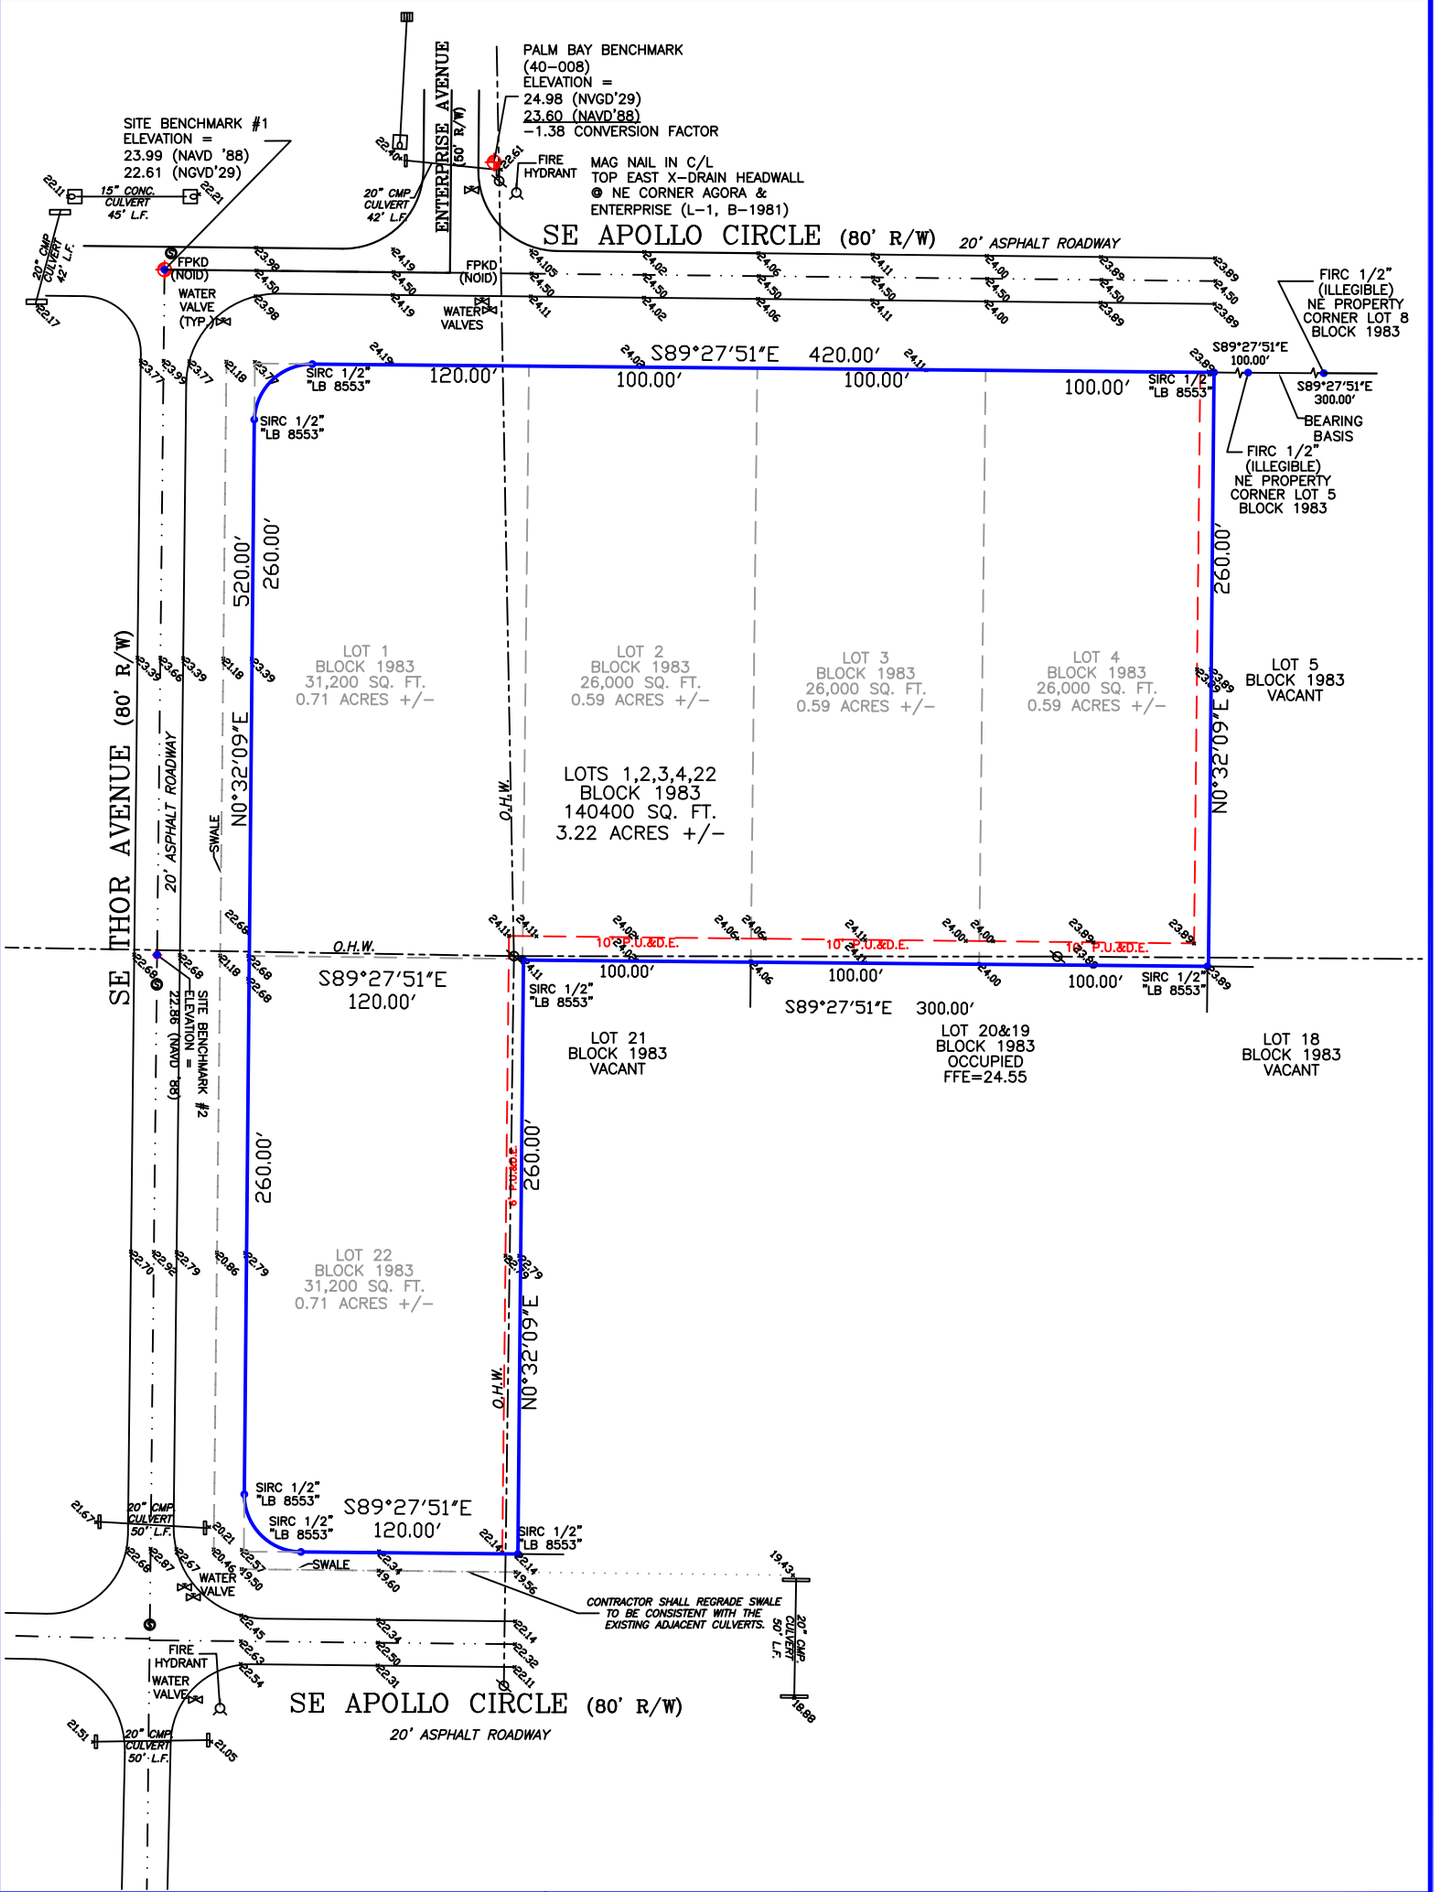

NOTES:

ALL BEARINGS AND DISTANCES SHOWN ARE RECORD AND MEASURED, UNLESS OTHERWISE SHOWN.
P.U.&D.E. = PUBLIC UTILITY AND DRAINAGE EASEMENT.
BEARINGS ARE BASED UPON THE MEASURED BEARING FOR THE SOUTHERLY RIGHT OF WAY LINE OF SE APOLLO CIRCLE.

ELEVATION NOTES:

ALL ELEVATIONS SHOWN ARE BASED UPON NORTH AMERICAN VERTICAL DATUM OF 1988 (NAVD'88).
PROPOSED FINISHED FLOOR ELEVATION IS SUBJECT TO CHANGE PER HEALTH DEPARTMENT.

EXISTING ELEVATION= +20.00 PROPOSED ELEVATION= 20.00 DRAINAGE ARROW = ~

NORTH ARROW & GRAPHIC SCALE

0' 1" = 100' 100'

PERMIT NUMBER AND CONTACT
BUILD R.E.I., LLC

JOB # - 2111-017	REVISION -
FIELD DATE - 4/27/2023	REVISION -
REVISION -	REVISION -
REVISION -	REVISION -
REVISION -	REVISION -
REVISION -	REVISION -

FLORIDA BUSINESS CERTIFICATE OF AUTHORIZATION NUMBER LB 8553

KIN SURVEYORS
AKA KNOW IT NOW - TREASURE COAST INC.
PROFESSIONAL SURVEYING AND MAPPING
5220 US HIGHWAY 1, #104
VERO BEACH, FL 32967
PHONE - (888) 396-7770
WWW.KINSURVEY.COM